

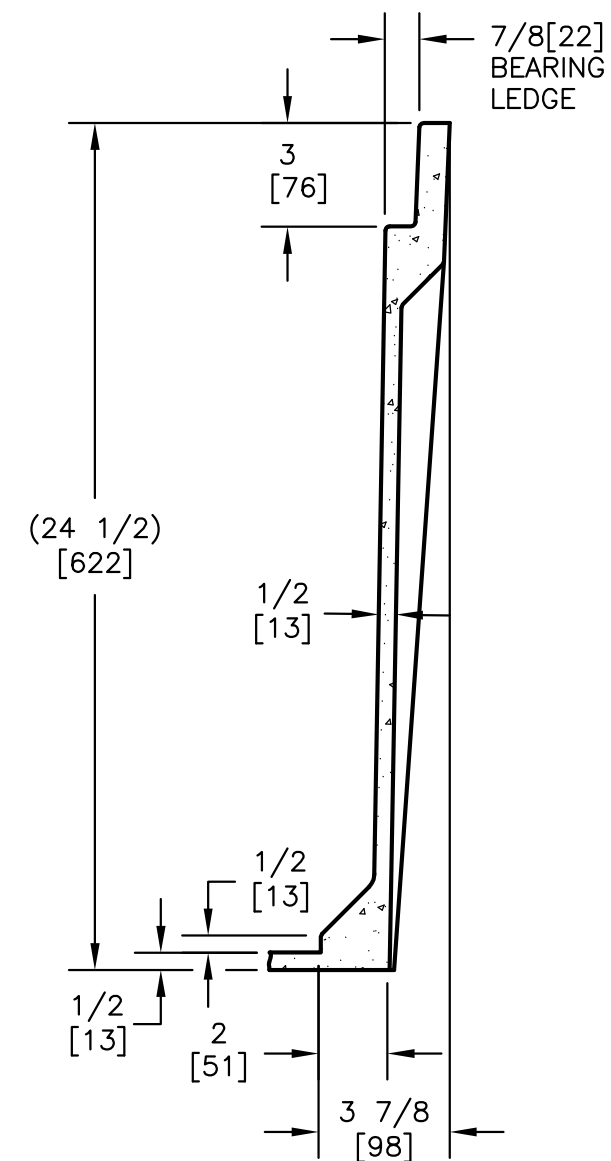
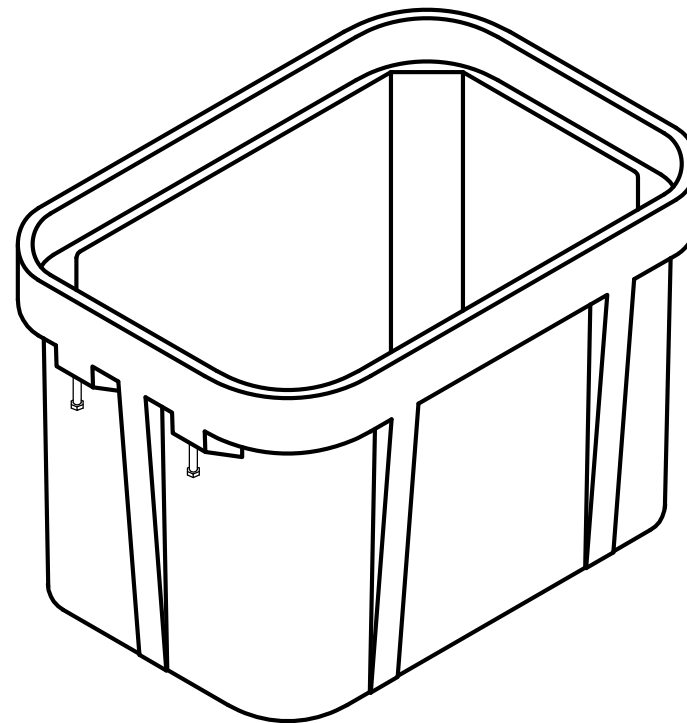
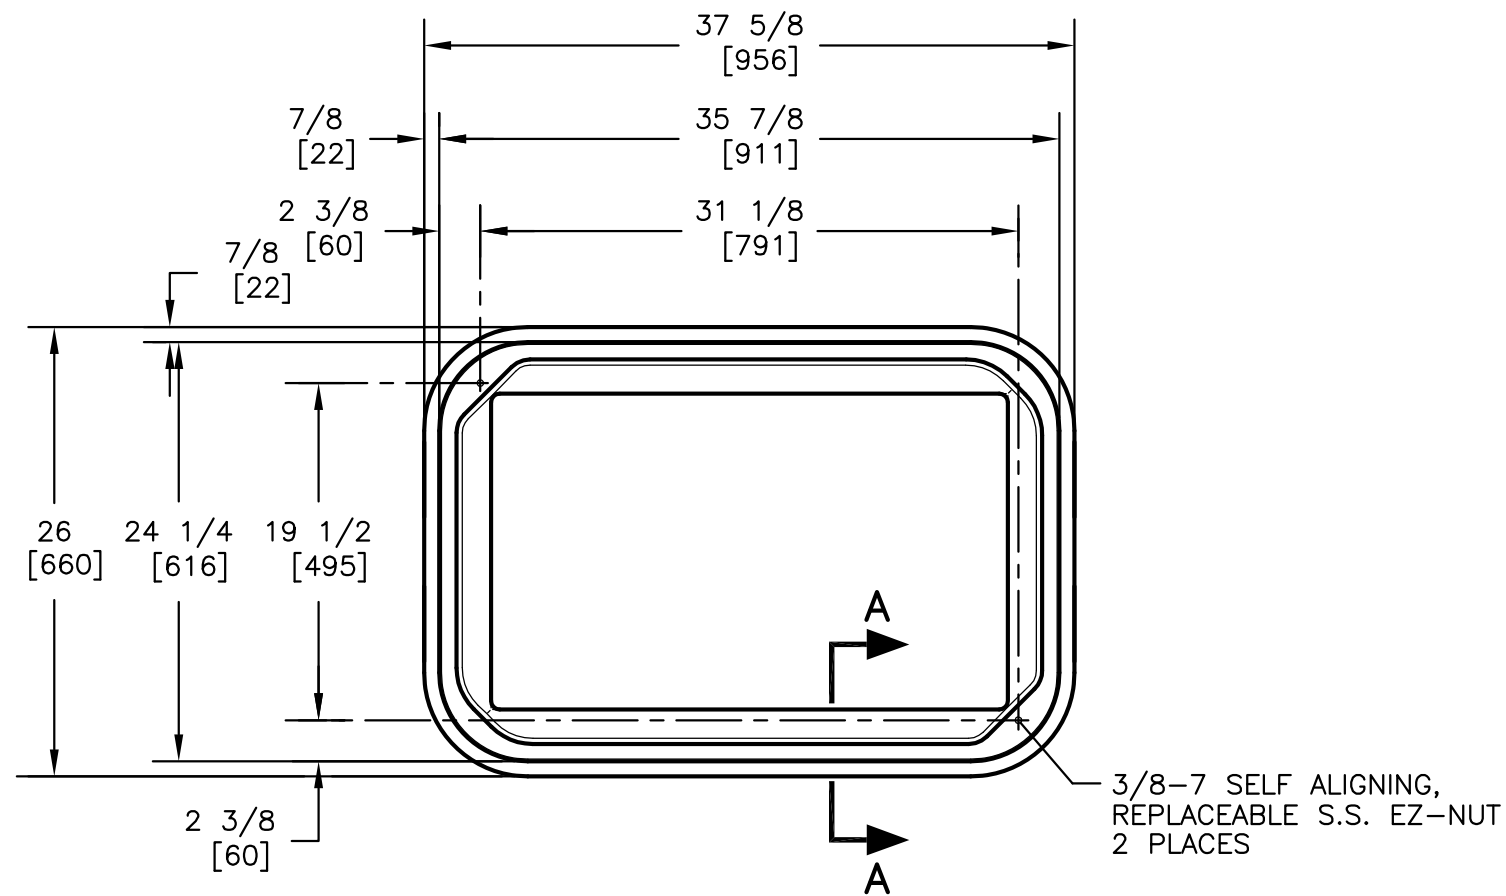


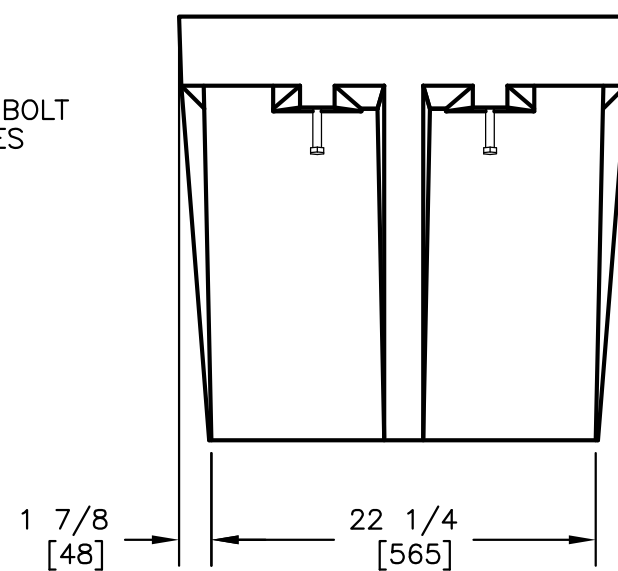

SECTION A-A
SCALE: 6"=1'

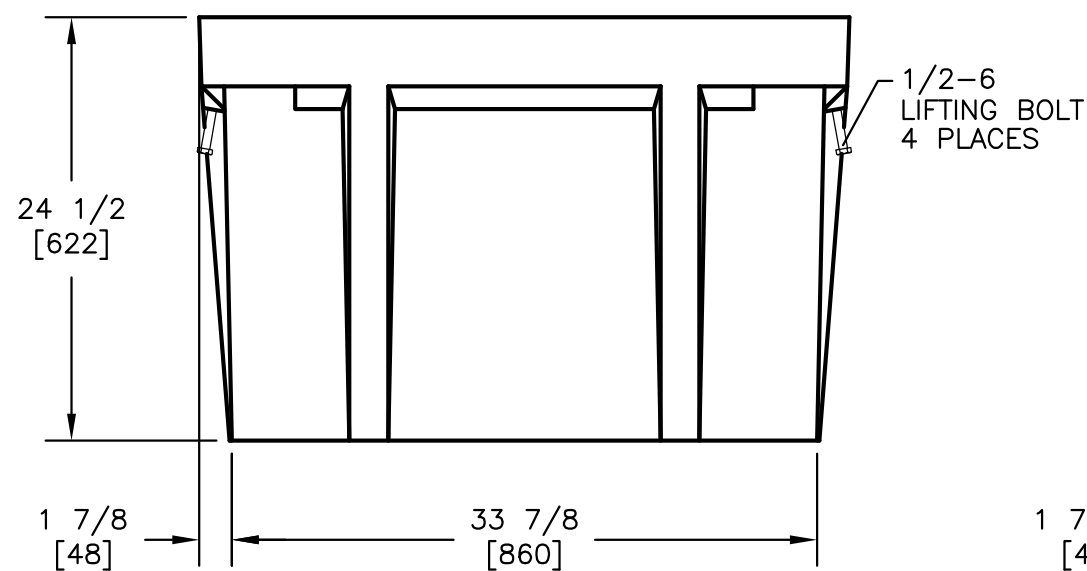

NOTE:

1. DIMENSIONS IN BRACKETS ARE IN MILLIMETERS UNLESS NOTED OTHERWISE.



DIMENSIONS ARE IN INCHES OR MILLIMETERS IN BRACKETS UNLESS OTHERWISE NOTED.					
	BY	DATE	WEIGHT 197# 89kg	 3621 INDUSTRIAL PARK DR LENOIR CITY, TN 37771 800-346-3062 www.quazite.com	LOC
DRN	WRJ	10/29/93			S
CHK	MSF	11/4/93	SCALE	DRAWING DESCRIPTION QUAZITE® BOX	REV
ENG	MS	11/4/93	1"=1'		E
APR	FMS	11/4/93	SIZE		3/12
APR			B		
PROJECT NUMBER 93642			DRAWING NUMBER PG2436DA24		
SHEET 1 OF 1					