



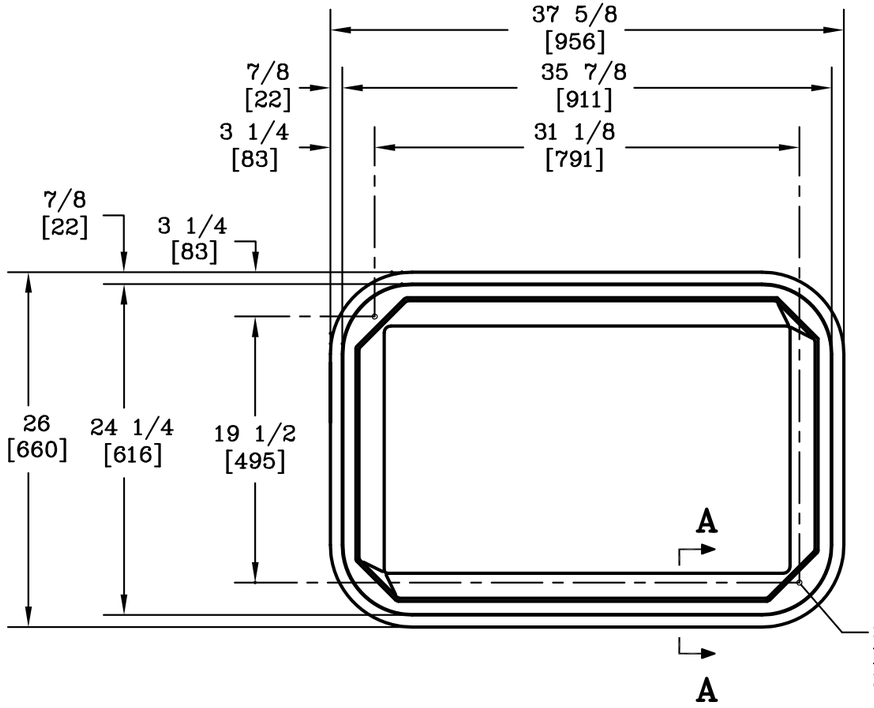


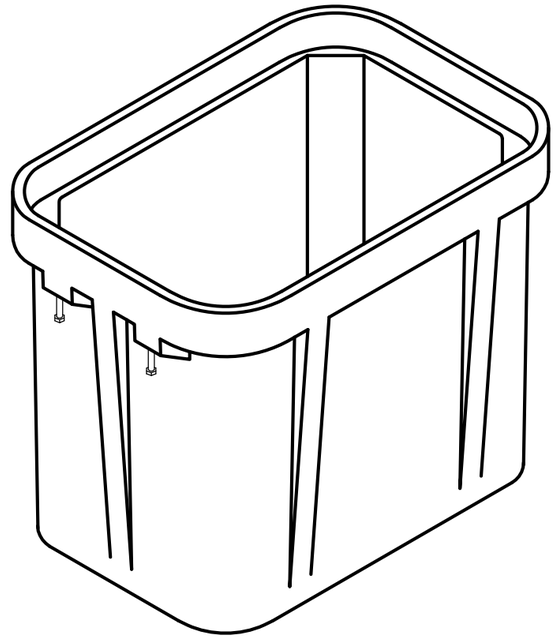

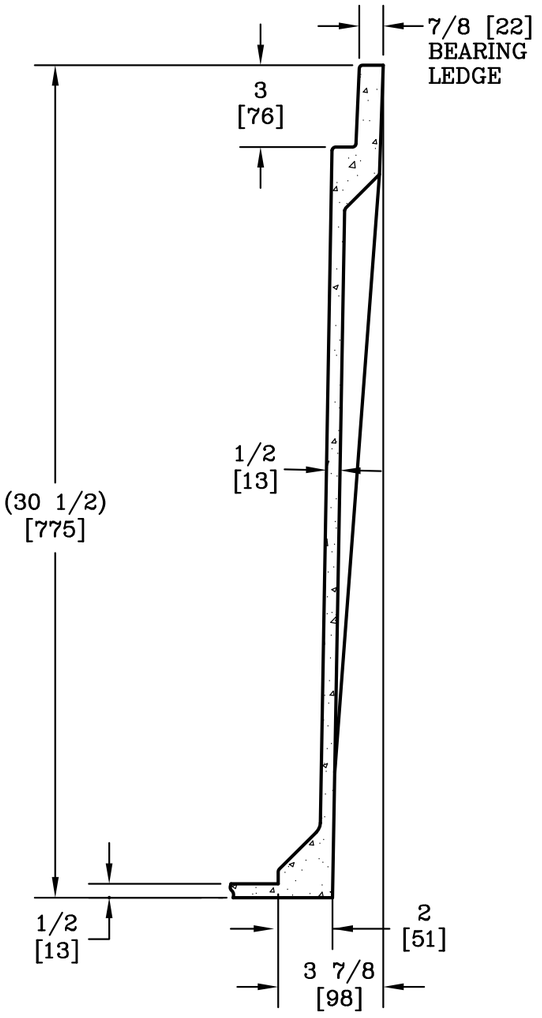

SECTION A–A
SCALE: 1"=6"

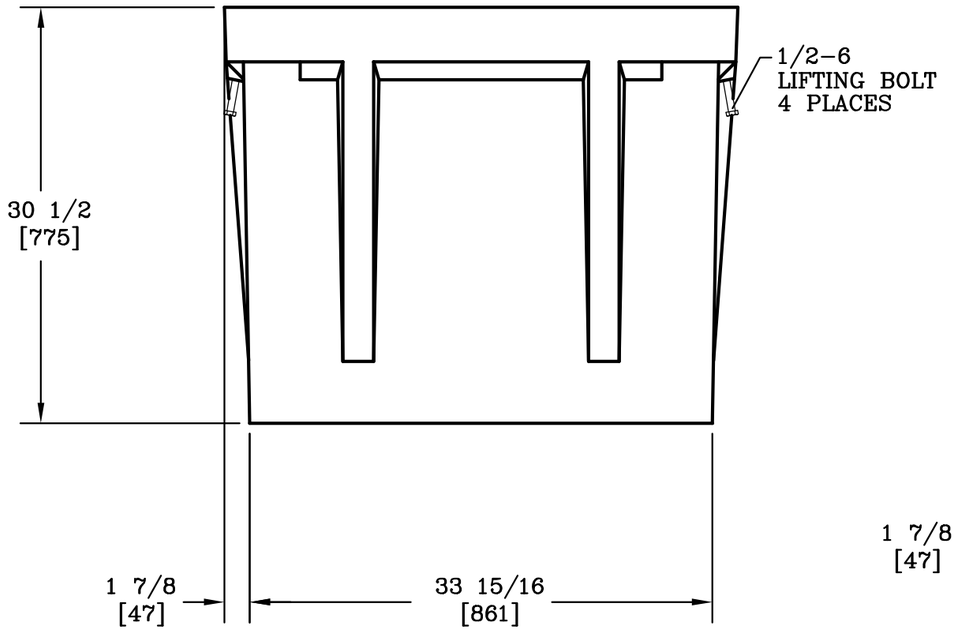

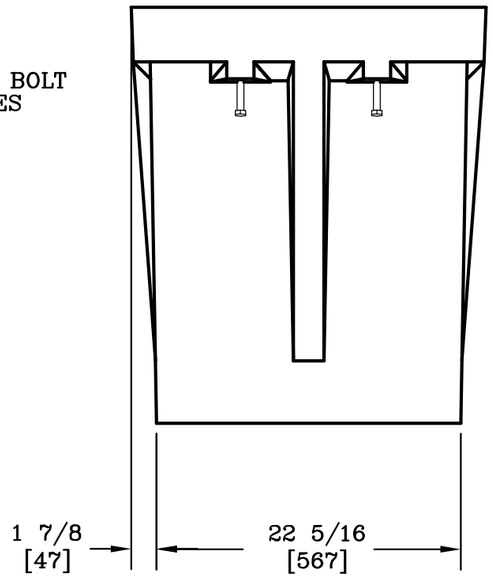

UL LISTED

NOTE:

1. DIMENSIONS IN BRACKETS ARE IN MILLIMETERS UNLESS NOTED OTHERWISE.

DIMENSIONS ARE IN INCHES OR MILLIMETERS IN BRACKETS UNLESS OTHERWISE NOTED.

	BY	DATE
DRN	WRT	11/1/93
CHK	MEF	11/4/93
ENG	MS	11/4/93
APR	FMS	11/4/93
APR		

WEIGHT: 239# 108kg
SCALE: 1"=1'
SIZE: B

HUBBELL®
3621 INDUSTRIAL PARK DR
LENOIR CITY, TN 37771
800–346–3062
www.quazite.com

LOC: S
REV: E
3/12

DRAWING DESCRIPTION
QUAZITE® BOX

PROJECT NUMBER 93645
SHEET 1 OF 1
DRAWING NUMBER PG2436DA30