



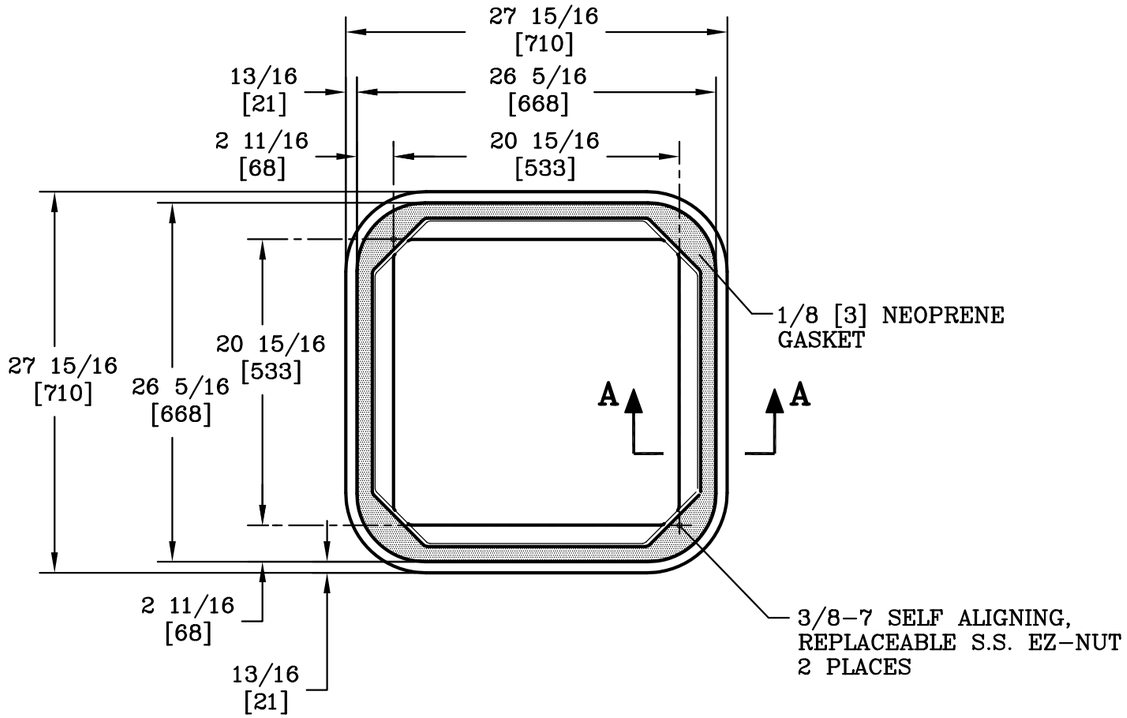


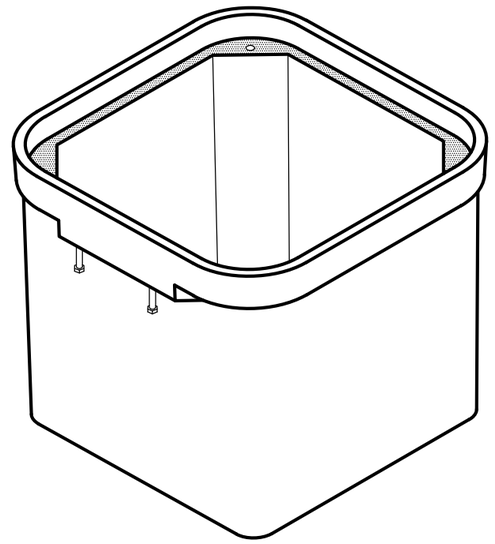

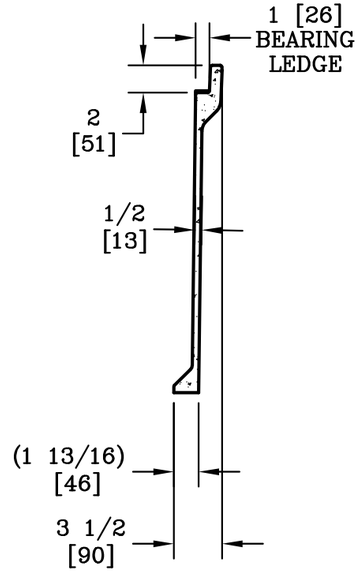

SECTION A–A

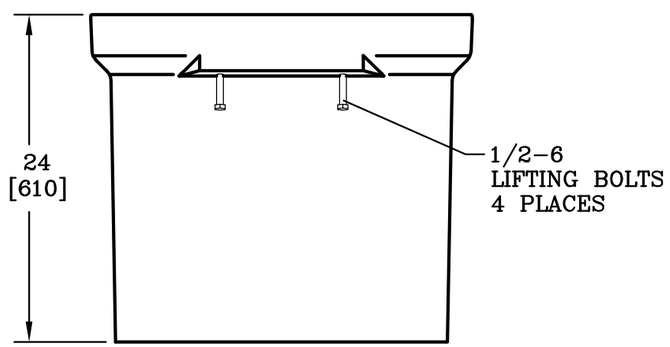

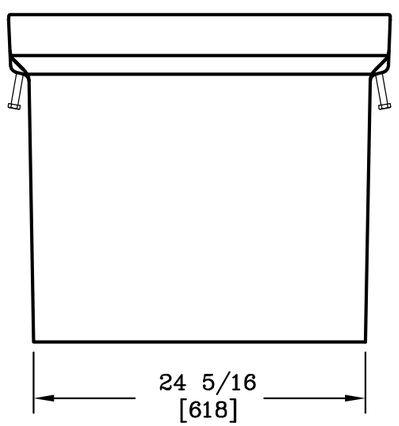

NOTE:

1. DIMENSIONS IN BRACKETS ARE IN MILLIMETERS UNLESS NOTED OTHERWISE.

DIMENSIONS ARE IN INCHES OR MILLIMETERS IN BRACKETS UNLESS OTHERWISE NOTED.

	BY	DATE
DRN	JTP	6/18/04
CHK	KPC	7/1/04
ENG		
APR	MEF	7/13/04
APR		

WEIGHT 165# 75kg

SCALE 1"=1'

SIZE B

HUBBELL®
3621 INDUSTRIAL PARK DR
LENOIR CITY, TN 37771
800–346–3062
www.quazite.com

LOC S

DRAWING DESCRIPTION

QUAZITE® BOX

REV C

3/12

PROJECT NUMBER **04647**

SHEET 1 OF 1

DRAWING NUMBER **PG2424BG24**