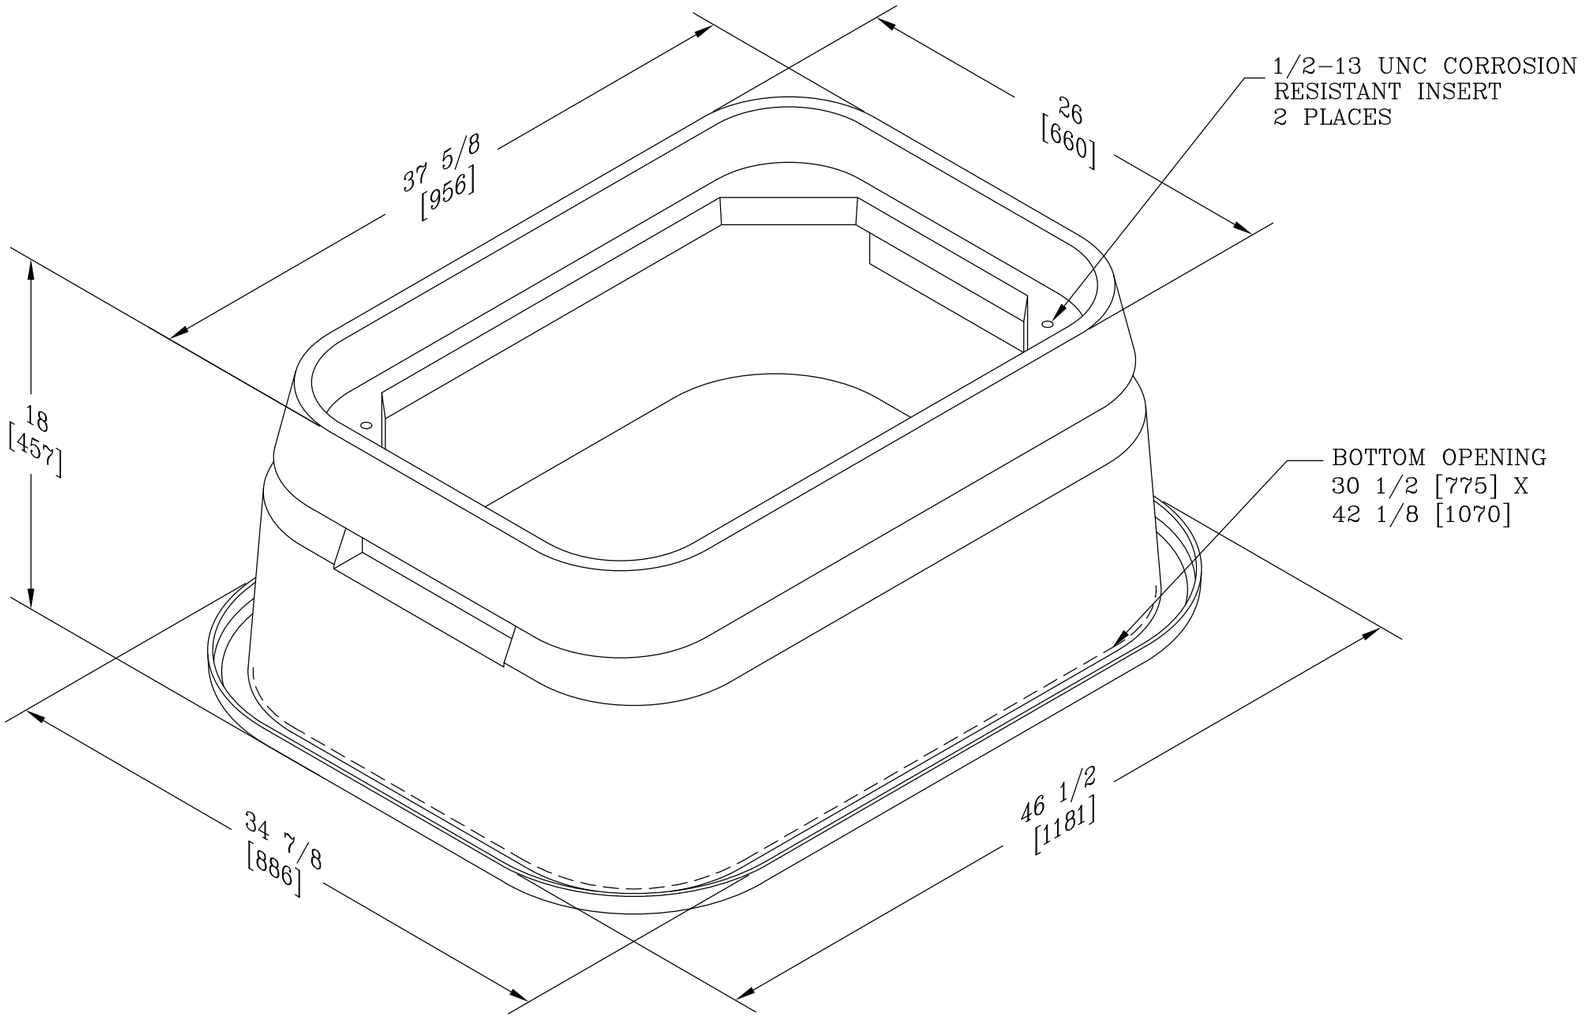


NOTES:

1. THIS BOX IS RATED FOR ANSI/SCTE 77 TIER 8 APPLICATIONS.

2. OLD P/N: B10-2436-18

DIMENSIONS ARE IN INCHES OR MILLIMETERS IN BRACKETS UNLESS OTHERWISE NOTED.

	BY	DATE
DRN	BSH	6/7/10
CHK	ARN	6/10/10
ENG		
APR	MEF	6/21/10
APR		

WEIGHT: 100# 45kg

SCALE: NTS

SIZE: B

HUBBELL®
3621 INDUSTRIAL PARK DR
LENOIR CITY, TN 37771
800-346-3062
www.quazite.com

LOC: OB S

DRAWING DESCRIPTION
QUAZITE® 24 X 36 X 18 BOX
STANDARD VERSION

REV: A
6/10

PROJECT NUMBER

SHEET 1 OF 1

DRAWING NUMBER
B10243618A