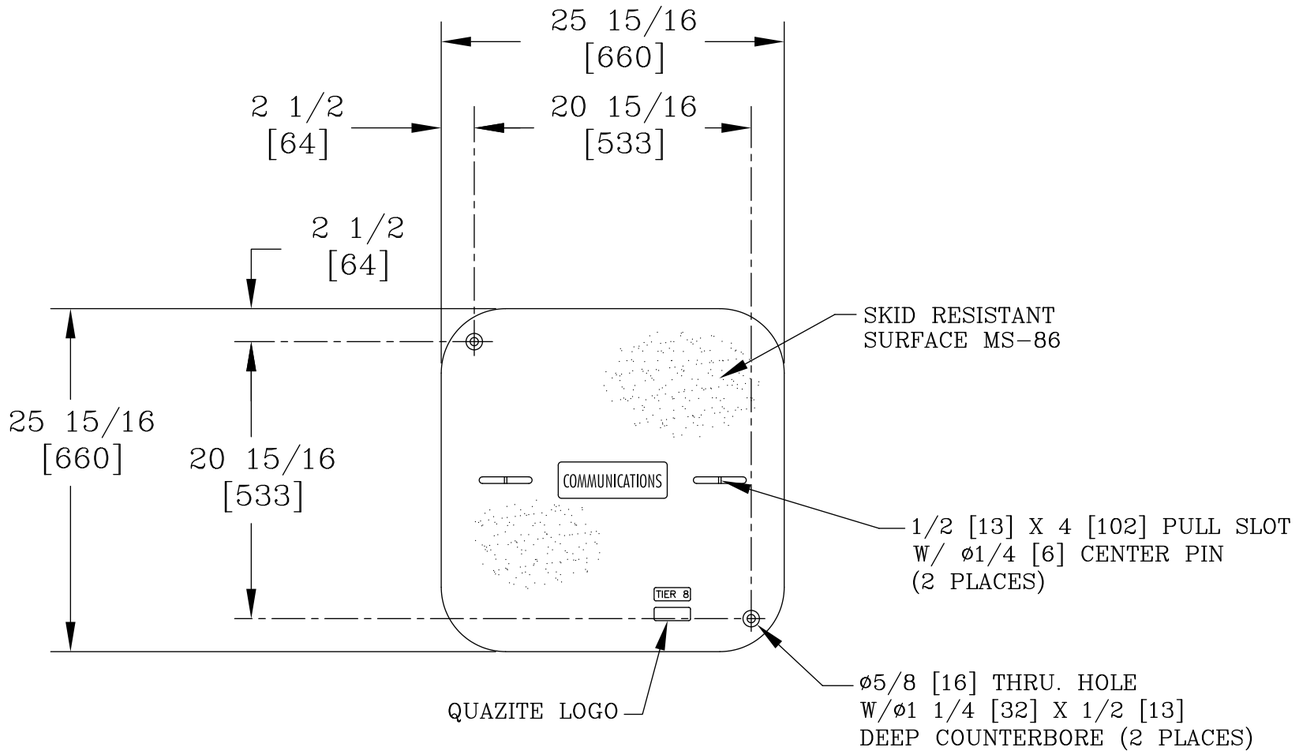

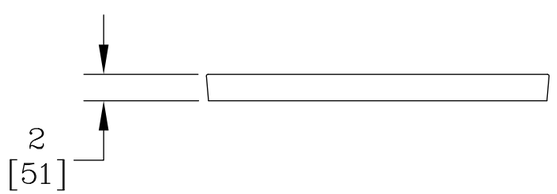

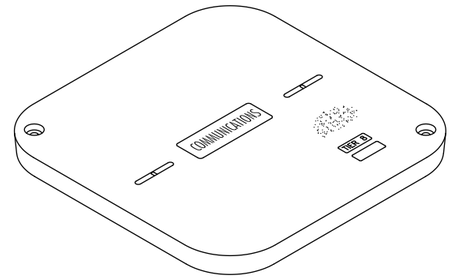

NOTES:

1. THIS COVER IS RATED FOR A STATIC DESIGN LOAD OF 8,000 LBS. [35,584 N] OVER A 10 [254] X 10 [254] AREA AND MUST PASS A MIN. STATIC TEST LOAD OF 12,000 LBS. [53,376 N].
2. FURNISHED W/(2) 3/8-7 X 3 [76] LONG HEX HEAD AUGER BOLTS, AND (2) ø3/8 [10] WASHERS.

UL LISTED

DIMENSIONS ARE IN INCHES OR MILLIMETERS IN BRACKETS UNLESS OTHERWISE NOTED.

	BY	DATE
DRN	JTP	7/3/00
CHK	MEF	7/3/00
ENG	EMS	7/3/00
APR	JSZ	7/3/00
APR		

WEIGHT 70# 32kg

SCALE NTS

SIZE B

HUBBELL®
3621 INDUSTRIAL PARK DR
LENOIR CITY, TN 37771
800-346-3062
www.quazite.com

LOC LC S

DRAWING DESCRIPTION
QUAZITE® COVER

REV E

3/12

ESR OR PROJECT NUMBER 00463

SHEET 1 OF 1

DRAWING NUMBER PG2424CA0012